**Name of Work:** Construction of General public Toilet in ward no.13 Mallasandra Shettyhalli Sub division.

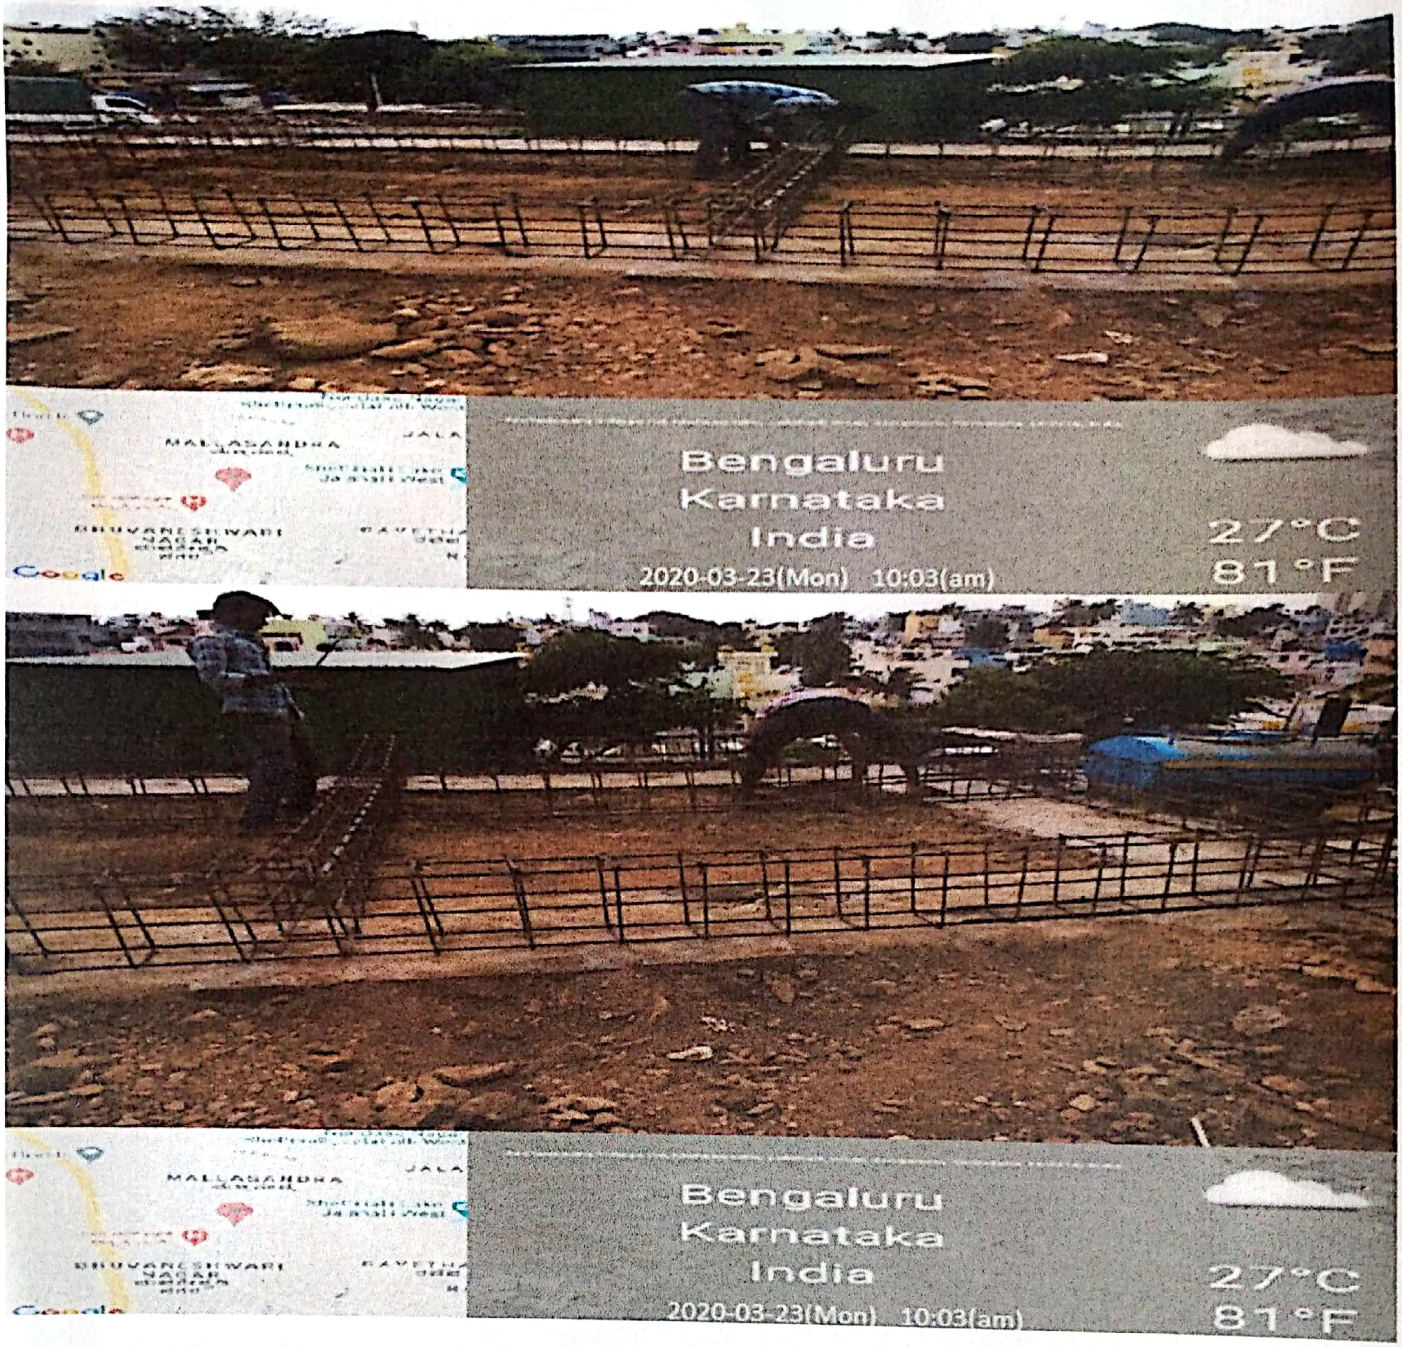


**Assistant Engineer**
Ward No.13

**Assistant Executive Engineer**
Shettyhalli Sub Division

Scanned with CamScanner

**Name of Work:** Construction of General public Toilet in ward no.13 Mallasandra Shettyhalli Sub division.

**Assistant Engineer**
Ward No.13

**Assistant Executive Engineer**
Shettyhalli Sub Division

Scanned with CamScanner